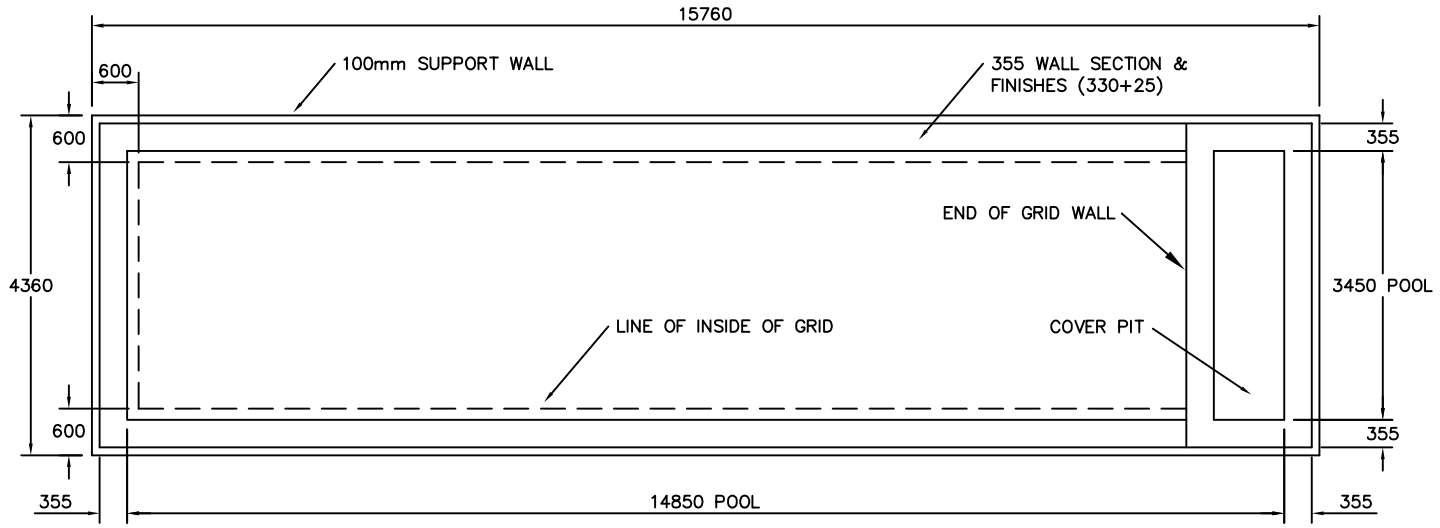

POOL SHELL & GRID DIMENSIONS
Scale 1:50

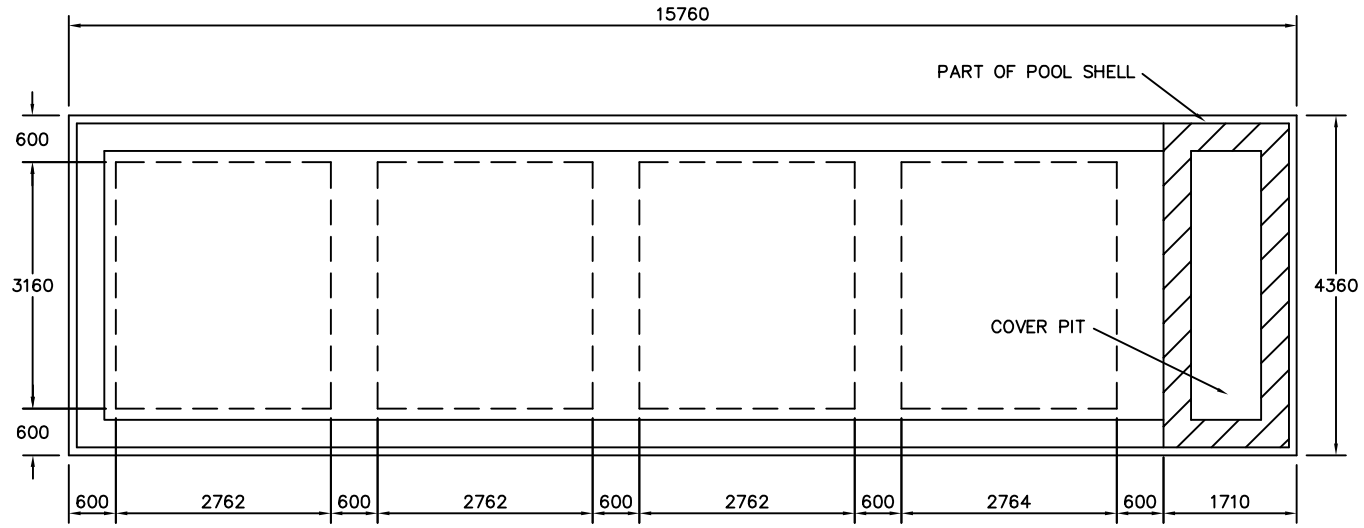

BLOCKWORK SUPPORT GRID DIMENSIONS
Scale 1:50

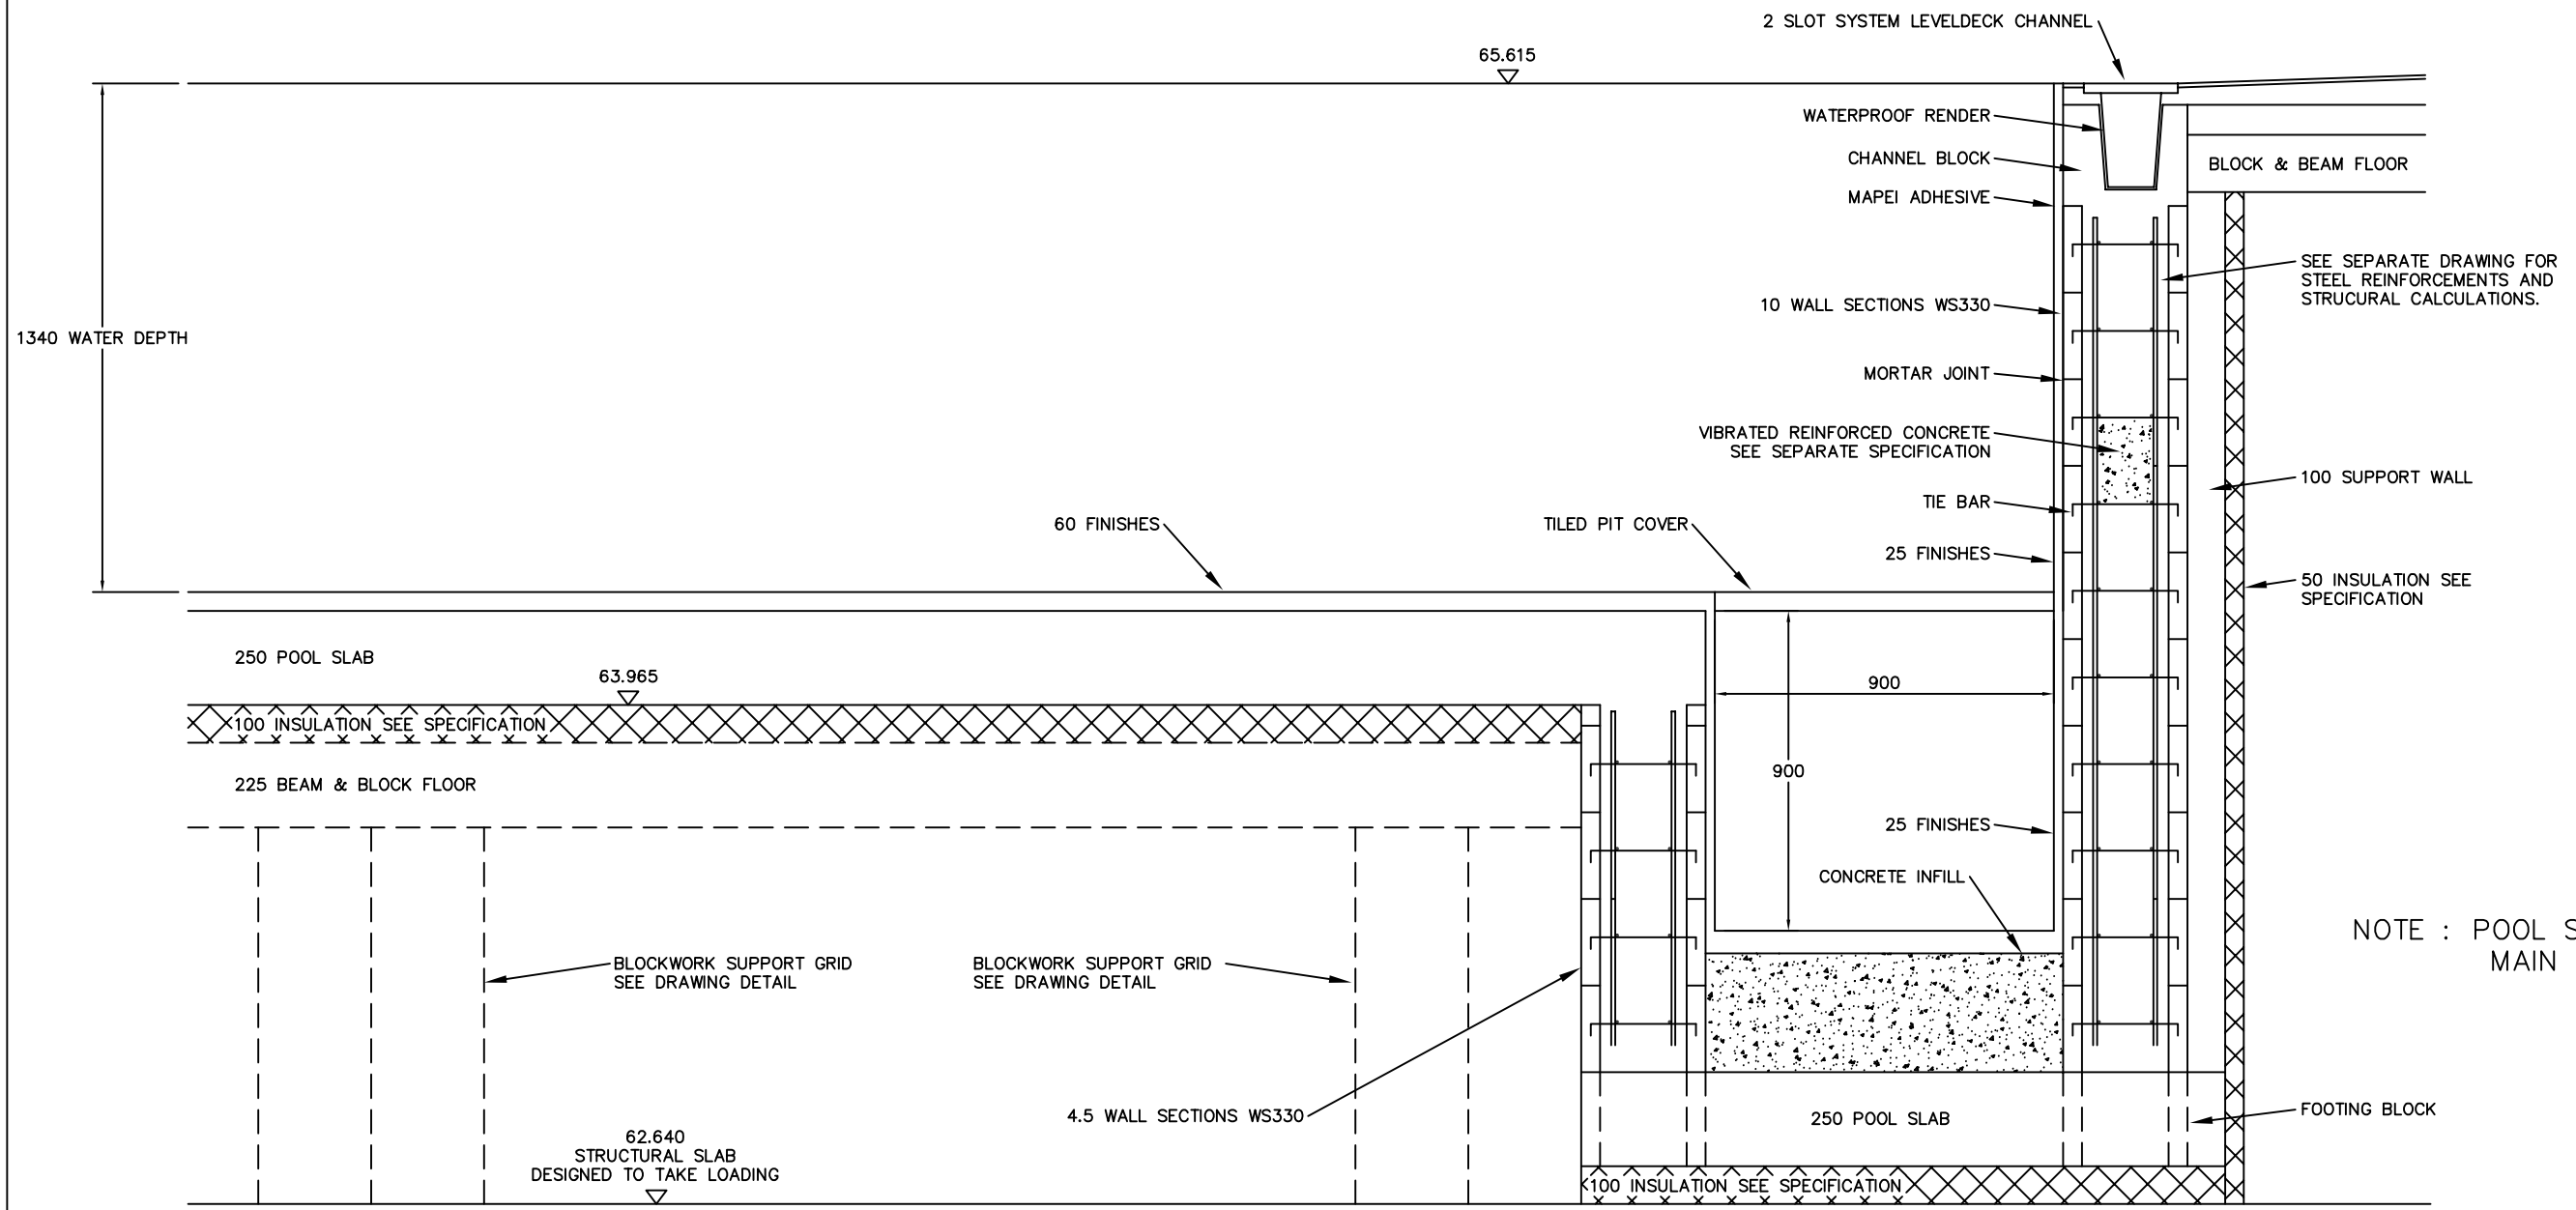

NOTE : POOL SHELL SETTING OUT BY MAIN CONTRACTOR.

POOL WALL SECTION
Scale 1:10

REV.	DRAWN	DESCRIPTION	DATE	CHK'D
C	PJS	SUPPORT PIER ADDED BY COVER PIT	18.04.24	RB
B	PJS	COVER PIT ADDED	15.04.24	RB
A	PJS	FIRST ISSUE	23.01.24	RB

PSS PERMANENT SHUTTERING SYSTEMS
Bloxham Mill Business Centre
Barford Road, Bloxham, Banbury,
Oxon, OX15 4FF
Tel No. (01295) 788699
Fax No. (01295) 788096

Client WESTBURY HOUSE
PICKWICK, OX13 5NB

Drawing Title
POOL SHELL & SUPPORT
BLOCKWORK GRID DETAILS

Scale VARIOUS | Based On

Date 22.01.2024 | Drawn By PJS

Drg No. 202401 | Rev. C