APPLYING SOVEREIGN HEY'DI K11 TANKING AND TILING

THE FIRST COAT OF SOVEREIGN HEY'DI K11 GREY CAN BE APPLIED 24 HOURS AFTER THE SECOND RENDER COAT. IF THE RENDER HAS BEEN LEFT FOR AN EXTENDED PERIOD THEN IT SHOULD BE THOROUGHLY SATURATED WITH CLEAN WATER TO ENSURE THERE IS A HIGH INTERNAL MOISTURE CONTENT, BUT NO SURFACE WATER DURING THE APPLICATION.

USE AN ELECTRIC PLASTERERS PADDLE AND MIX THE K11 GREY WITH GAUGING CONSISTING OF 1 PART SBR BONDING AGENT TO 2 PARTS WATER TO ACHIEVE A THICK PLASTIC CONSISTENCY. USE A BLOCK BRUSH TO APPLY AT APPROXIMATELY 2 KG PER M2.

A SECOND COAT OF K11 GREY CAN BE APPLIED AS SOON AS IT IS POSSIBLE TO DO SO WITHOUT PULLING OFF THE FIRST COAT. IF THE SECOND COAT IS DELAYED AND THE FIRST COAT HAS FULLY DRIED THEN DAMP THE SURFACE DOWN.

LEAVE FOR A MINUMUM OF 24 HOURS THEN USE SOVEREIGN STANDARD TILE FIX GAUGED WITH SOVEREIGN SBR BONDING AGENT DILUTED 1:3 WITH WATER. APPLY THE ADHESIVE WITH A FLOAT TO A THICKNESS OF AROUND 3 – 6MM AND LIGHTLY COMB THE ADHESIVE BED WITH A NOTCHED TROWEL. THE TILES MUST BE BEDDED IN TO GIVE FULL CONTACT.

LEAVE A MINIMUM OF 48 HOURS BEFORE GROUTING. FOR JOINTS UNDER 4MM USE SOVEREIGN WHITE / IVORY GROUT. JOINTS OVER 4 MM SHOULD BE GROUTED USING SOVEREIGN WIDE JOINT GROUT. THE GROUT MUST BE GAUGED WITH SBR : WATER 1:3.

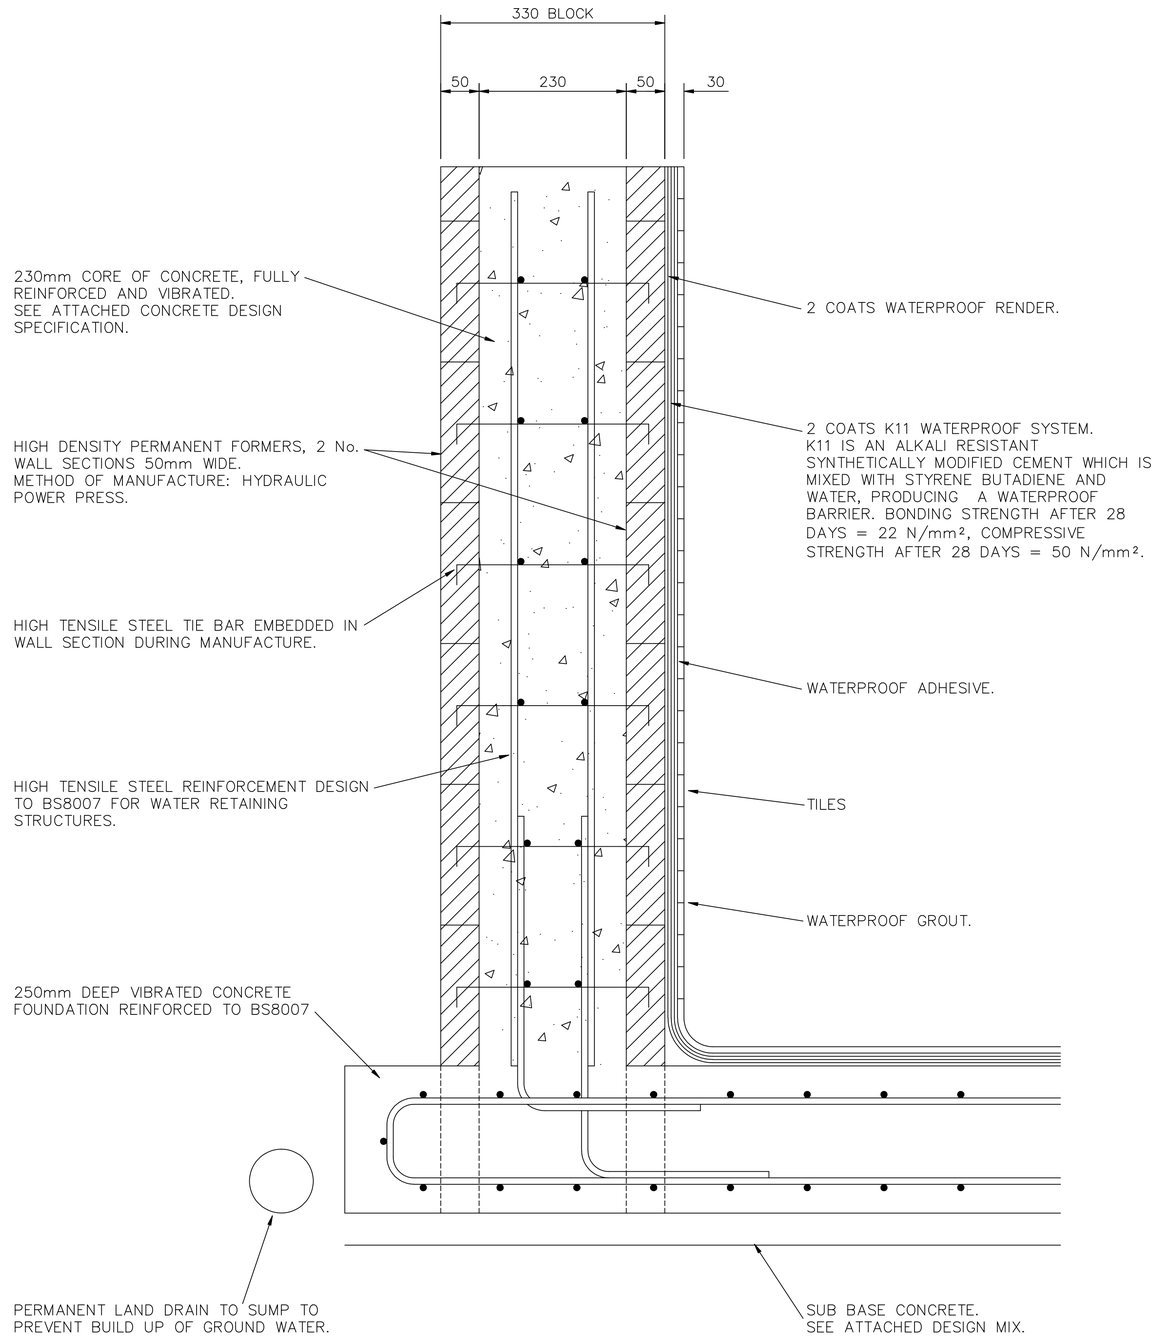

PSS PERMANENT SHUTTERING SYSTEMS
Stonewold House,
Tadmarton, Banbury
Oxon, OX15 5SG
Tel No. (01295) 788699
Fax No. (01295) 788096

Client .
.

Drawing Title
POOL WALL CONSTRUCTION

Scale 1:10 @ A4

Date 13.07.99 | Drawn By EDDS

Drg No. PSS8000/01 | Rev. A